


INDICATIVE TRANSITION JOINT BAY ARRANGEMENT
SCALE 1:100

SECTION B-B
SCALE 1:50

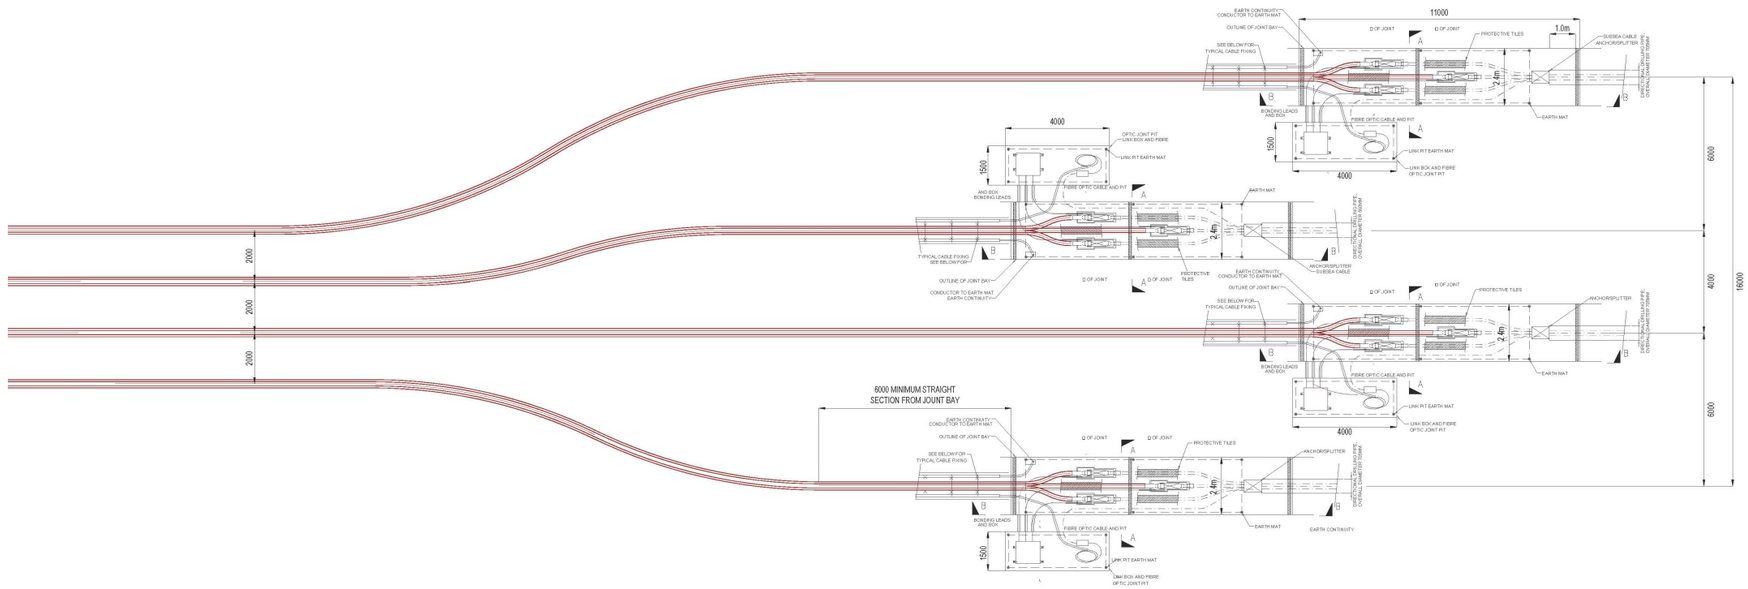


SECTION A-A
SCALE 1:50

NOTE: JOINT BAY PROVIDED FOR SPACIAL PLANNING PURPOSES ONLY. BATTER ANGLE TO BE ESTABLISHED BY CONTRACTOR AT DETAILED DESIGN STAGE.

**NOT FOR CONSTRUCTION**

**FOR INFORMATION ONLY**

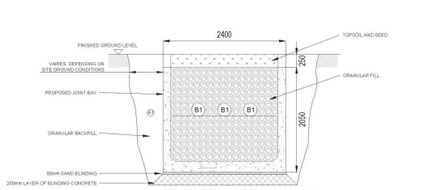File ref: F:\BerwickBank\FormalDrawings\Terrestrial\T_SocioEconomic\BER-T-SOC-0054_EIAChapterFigures\BER-T-SOC-0054.aprx

Project Name
**BERWICK BANK WIND FARM**

Drawing Title
# FIGURE 5.5
# INDICATIVE TRANSITION JOINT BAY

| Rev | Date | Details | Status | Drwn | Rqst | Chkd | Appd |
|---|---|---|---|---|---|---|---|
| R1 | 07/12/22 | First Issue | FOR ISSUE | RB | CD | CD | LW |
| R2 | - | - | - | - | - | - | - |
| R3 | - | - | - | - | - | - | - |
| R4 | - | - | - | - | - | - | - |

Drawing Number
LF000010&11-DEV-MAP-215

| Scale | Plot Size | Datum | Projection |
|---|---|---|---|
| - | A3 | - | - |

Berwick Bank Wind Farm

sse Renewables